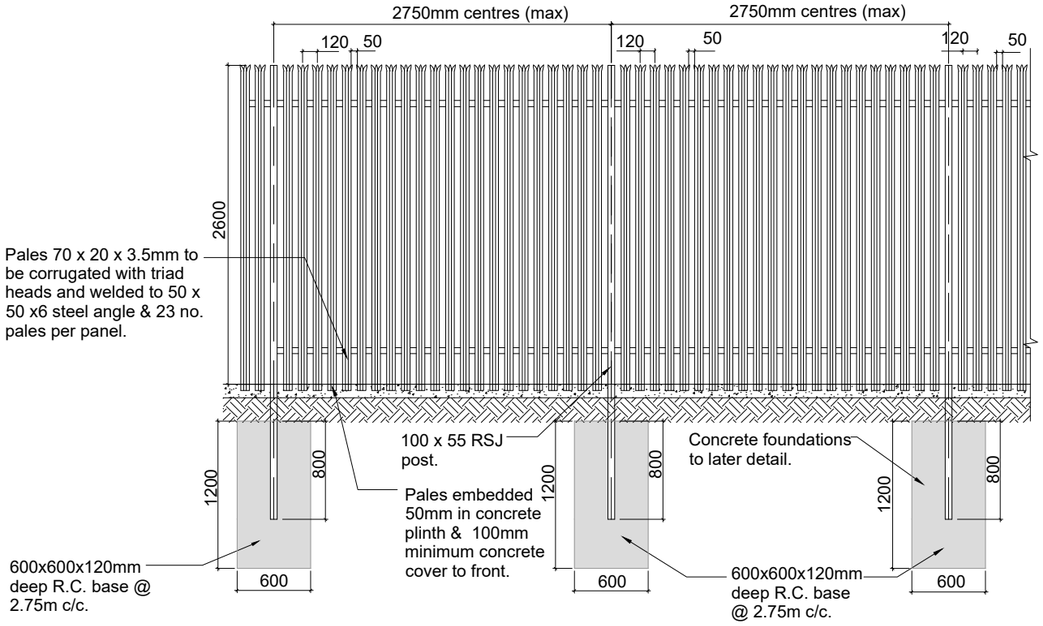


## Typical palisade fencing details - elevation

Scale 1:50

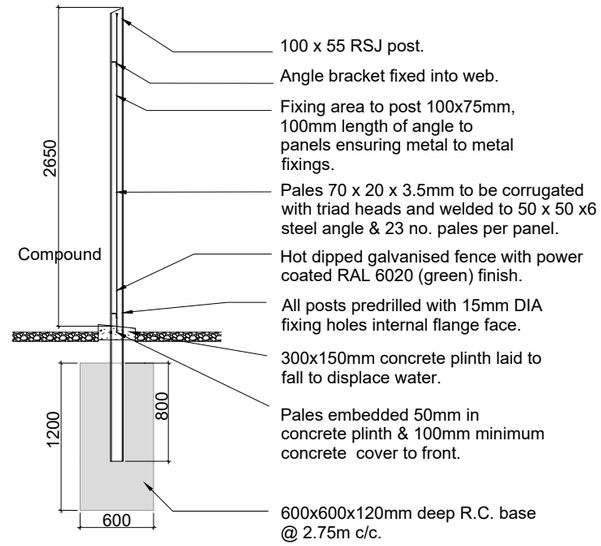


## Typical palisade fencing details - section

Scale 1:50

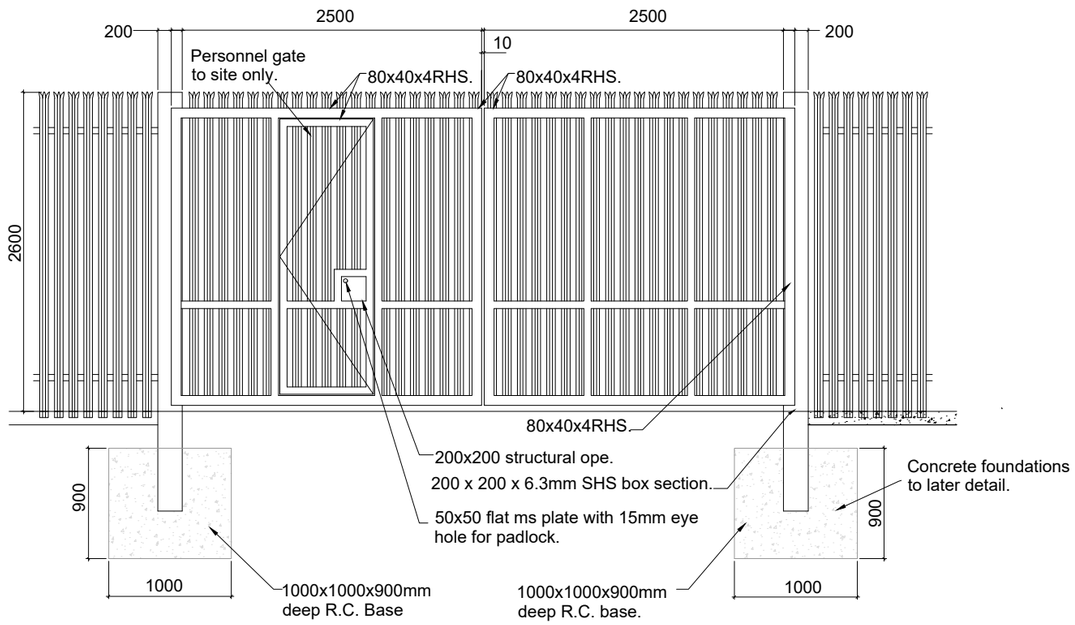


## Gate elevation

Scale 1:50

0 1 2 3 4 5m

**Scale 1:50**

**Notes:**

1. All dimensions are in millimetres (mm) unless stated otherwise.
2. Palisade fencing to be used around the development substation.
3. Typical fencing details are indicatively provided but are subject to change through site specific requirements and ground conditions.

**Legend:**

| Rev | Amendments | Date | By | Chk | Auth |
|---|---|---|---|---|---|
| P02 | Client comments | 04/26 | SJB | RA | GH |
| P0 | Initial Issue | 12/25 | IG | RA | GH |


SLR Consulting Ireland
7 Dundrum Business Park,
Windy Arbour,
Dublin,
Ireland,
D14 N2Y7

www.slrconsulting.com


Client: RWE Renewables Ireland

Project: Muingmore Wind Farm

Figure Title: Site Gates and Fence Details (Turbines, Substation and Met Mast)

| Scale | SLR Project No. |
|---|---|
| 1:50 @ A3 | 501.065301.00001 |

| Designed | Drawn | Checked | Authorised |
|---|---|---|---|
| N/A | IG | RA | GH |
| **Date** | **Date** | **Date** | **Date** |
| N/A | 12/25 | 04/26 | 04/26 |

Figure Number: **D11** Rev.: **P02**


© This Figure and its content are the copyright of SLR Consulting Ireland and may not be reproduced or amended except by prior written permission. SLR Consulting Ireland accepts no liability for any amendments made by other persons.



\\slr.local\eu\Offices\IE\Dublin\SLR DATA\SLR Projects\005571 RWE Renewables Ireland\065301 Muingmore Wind Farm\00001 Muingmore\05. GIS and Planning Drawings\CAD\501.065301.00001 D11 Site Gates and Fence Details.dwg 31/03/2026