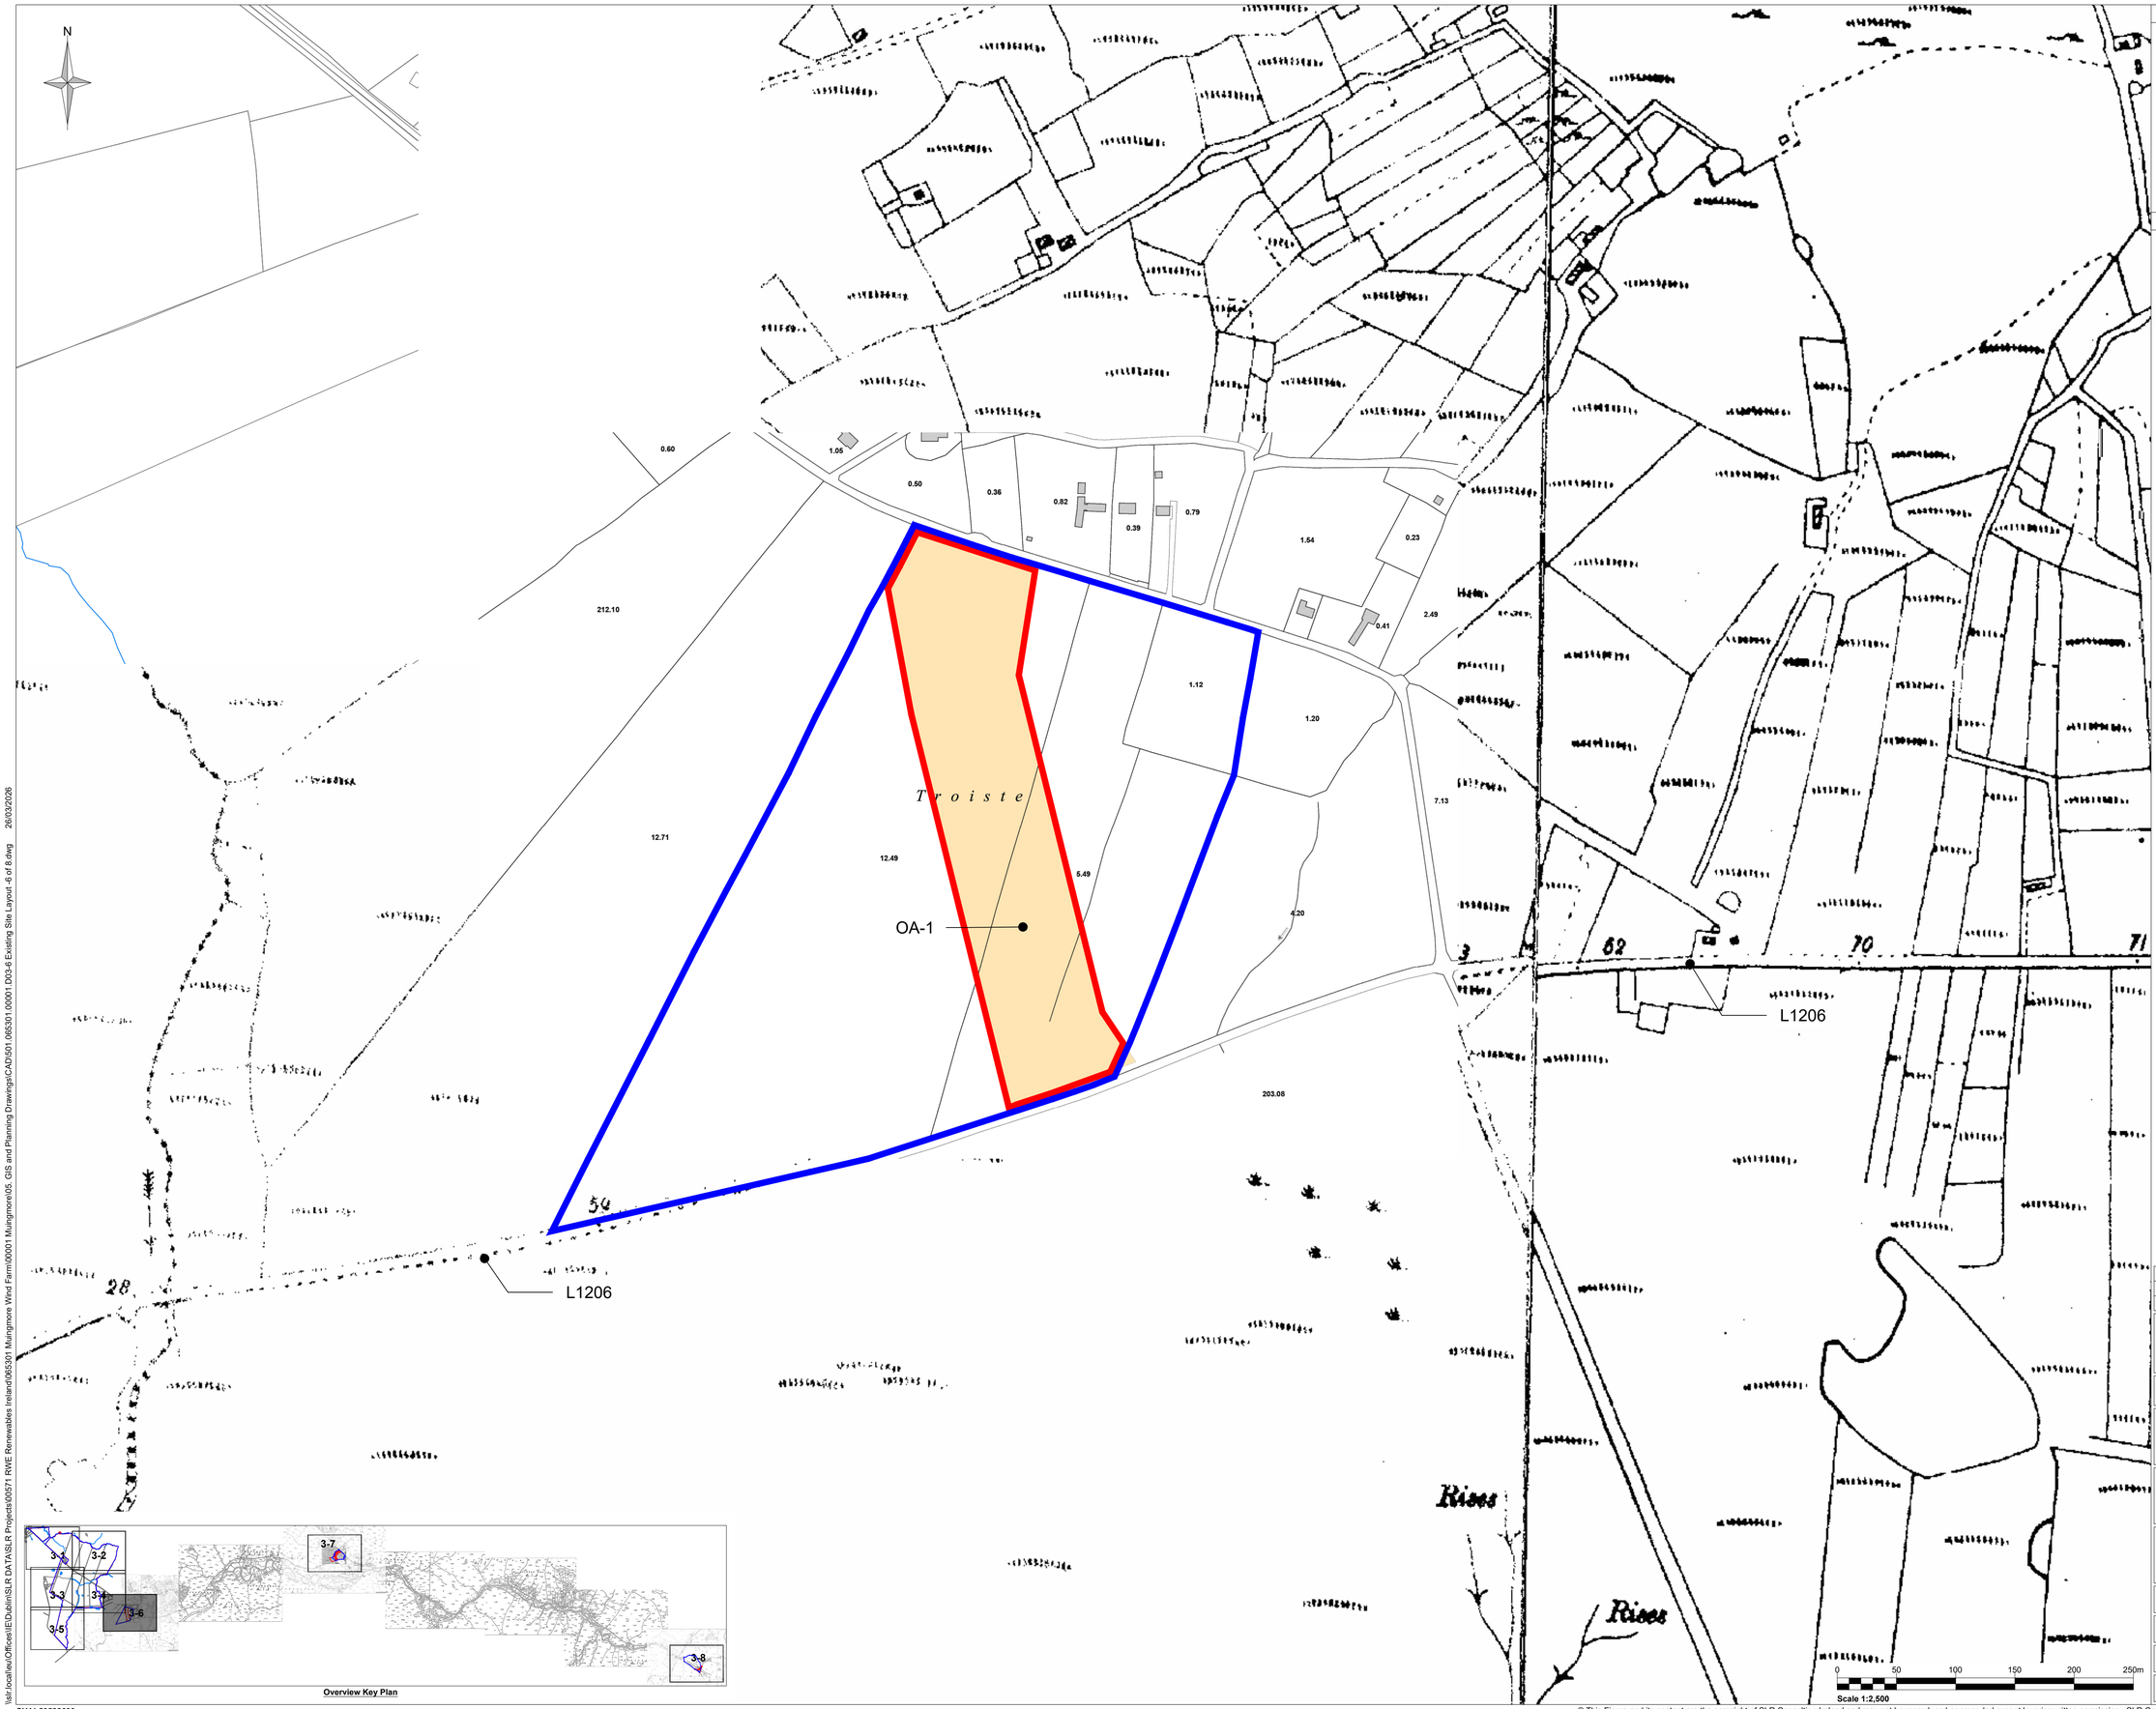

Overview Key Plan

Notes:

1. This drawing is to be read in conjunction with relevant drawings, specification and reports.
2. Dimensions are in metres, unless noted otherwise.
3. Do not scale from this Drawing.
4. Survey carried out by SLR Consulting Ltd between the 8th - 13th February 2025.
5. Survey carried out using UAV with LiDAR.
6. Mapping extract from Ordnance Survey;
   Map Series 6 Inch Raster, Map Sheets MO018, MO025, MO026, MO027 and MO028
   Map Series 1:2,500 Map Sheets 1238-C
   Map Series 1:5,000 Map Sheets 1238, 1305 and 1310.
7. Co-ordinate system - Assigned IRENE95.Irish TM.

Legend:

- Planning Application Boundary
- Area under Applicant control
- Over-run Area to facilitate delivery of windfarm components (OA-1)

Rev	Amendments	Date	By	Chk	Auth
P02	Clients comments	04/26	SJB	RA	GH
P01	Initial Issue	12/25	IG	RA	GH

SLR Consulting Ireland
7 Dundrum Business Park,
Windy Arbour,
Dublin,
Ireland,
D14 N2Y7

www.slrconsulting.com

Client
RWE Renewables Ireland

Project
Muingmore Wind Farm

Figure Title
Existing Site Layout - Sheet 6 of 8

Scale		SLR Project No.	
1:2,500	@ A1	501.065301.00001	
Designed	Drawn	Checked	Authorised
IG	IG	DR	GH
Date	Date	Date	Date
12/25	12/25	04/26	04/26

Figure Number: D03-6
Rev.: P02

\\slr.local\eu\Offices\IE\Dublin\SLR DATA\SLR Projects\00571 RWE Renewables Ireland\065301 Muingmore Wind Farm\00001 Muingmore\05. GIS and Planning Drawings\CAD\501.065301.00001.D03-6 Existing Site Layout -6 of 8.dwg 26/03/2026

CYAL50522699

© Tailte Éireann - Surveying.

© This Figure and its content are the copyright of SLR Consulting Ireland and may not be reproduced or amended except by prior written permission. SLR Consulting Ireland accepts no liability for any amendments made by other persons.