ISO A1 594mm x 841mm

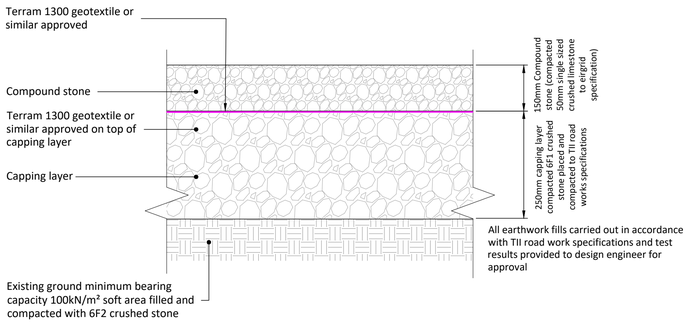

Typical Compound Detail

Scale: 1:10

NOTES:

- Compound stone to extend a minimum of 1.0m outside palisade fence in non paved areas.

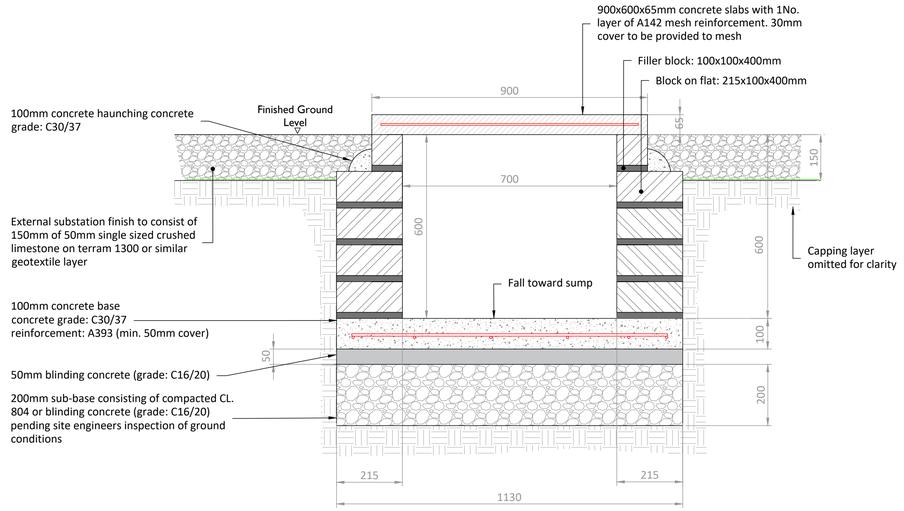

Blockwork Duct - Typical Detail

Scale:1:10

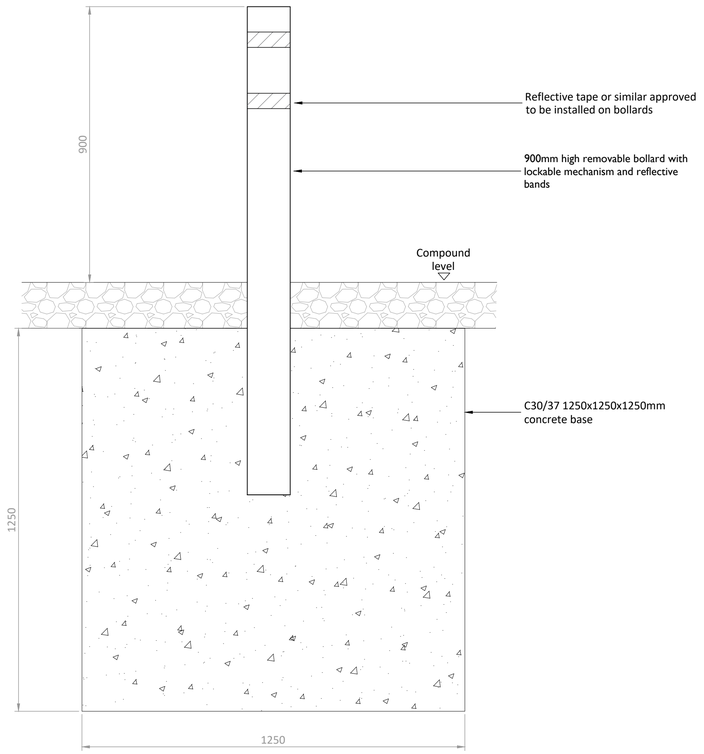

Typical Removable Bollard Detail

Scale: 1:10

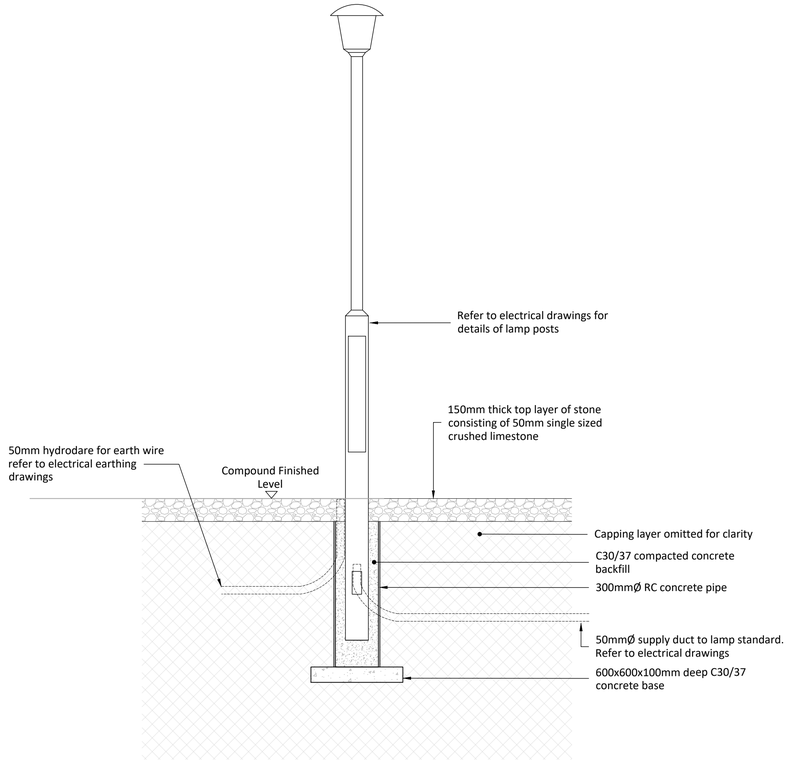

Lighting Column Foundation Detail

Scale: 1:20

Project Management Initials: Designer: RR Checked: KC Approved: DT

tli GROUP

Head Office
Beenreigh,
Abbeydorney,
Tralee, Co. Kerry
Ireland
Tel: 00353 66 7135710

PROJECT

Muingmore Wind Farm

CLIENT

RWE

CONSULTANTS

SLR

NOTES: -

- This drawing is to be read in conjunction with relevant engineering drawings, specifications and reports.
- Dimensions are in millimeters unless noted otherwise.
- Drawings are not to be scaled use figured dimensions only.

LEGEND: -

ISSUE/REVISION

P0	27.11.25	Issued for Planning
I/R	DATE	DESCRIPTION

PROJECT NUMBER

300-101402

SHEET TITLE

Typical Compound Details

SHEET NUMBER

300101402-C-DR-0301