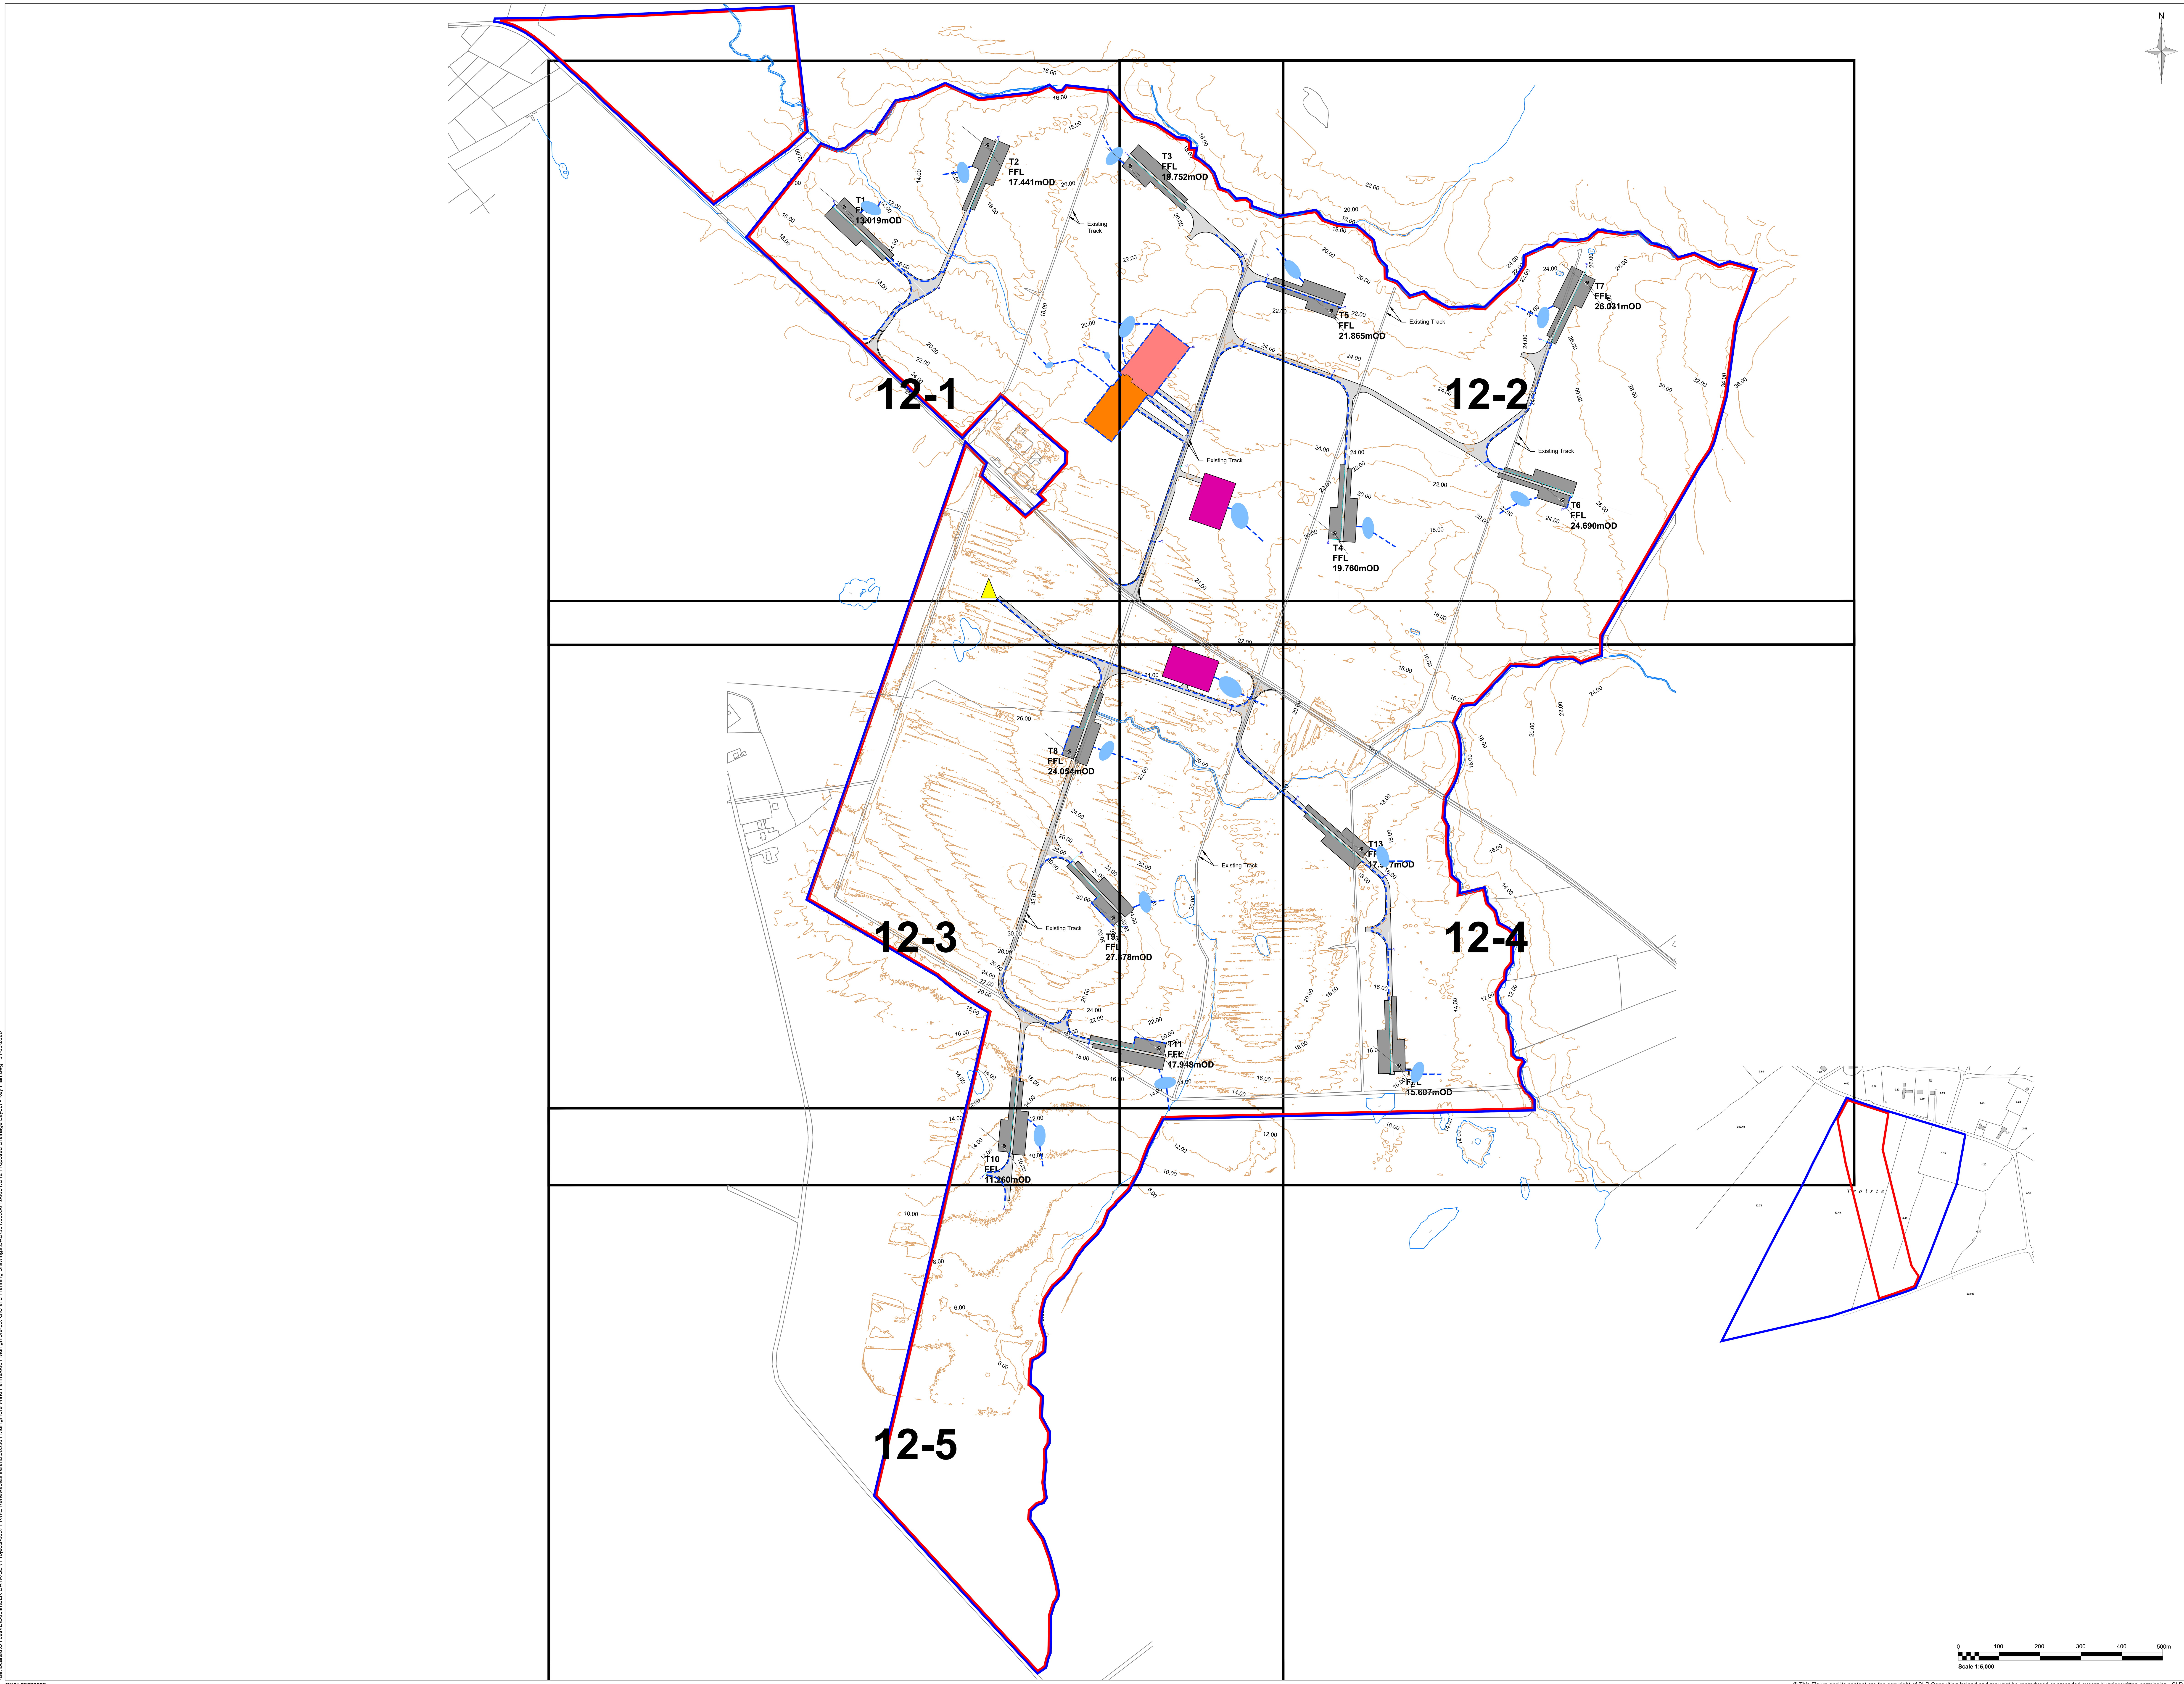

\\slr.local\eu\Offices\IE\Dublin\SLR DATA\SLR Projects\00571 RWE Renewables Ireland\065301 Muingmore Wind Farm\00001 Muingmore\05. GIS and Planning Drawings\CAD\501.065301.00001.D12 Proposed Drainage Layout - Key Plan.dwg 31/03/2026

Notes:

1. This drawing is to be read in conjunction with relevant drawings, specification and reports.
2. Dimensions are in metres, unless noted otherwise.
3. Do not scale from this Drawing.
4. Survey carried out by SLR Consulting Ltd between the 8th - 13th February 2025.
5. Survey carried out using UAV with LiDAR.
6. The proposed turbine layout should be used for planning purposes only.
7. The final turbine hardstanding is subject to finalisation of a candidate turbine.
8. Mapping extract from Ordnance Survey;
   Map Series 6 Inch Raster, Map Sheets MO018, MO025, MO026, MO027 and MO028
   Map Series 1:2,500 Map Sheets 1238-C
   Map Series 1:5,000 Map Sheets 1238, 1305 and 1310.
9. Co-ordinate system - Assigned IRENE95.Irish TM.

Legend:

- Planning Application Boundary
- Area under Applicant control
- Watercourse/Features
- 20.00 Existing Ground Contours (2m Intervals)
- Proposed Hardstanding / Areas Cleared and Levelled
- Proposed BESS Compound
- Proposed Substation
- Proposed Temporary Construction Compound
- Proposed Met Mast Location
- Internal Access Track
- Proposed Turbine
- Proposed Surface Water Drainage
- Drainage Post Construction
- Attenuation Basin

Rev	Amendments	Date	By	Chk	Auth
P02	Client comments	04/26	SJB	RA	GH
P01	Initial Issue	12/25	IG	RA	GH

SLR Consulting Ireland
7 Dundrum Business Park,
Windy Arbour,
Dublin,
Ireland,
D14 N2Y7

www.slrconsulting.com

Client
RWE Renewables Ireland

Project
Muingmore Wind Farm

Figure Title
Proposed Drainage Layout - Key Plan

Scale		SLR Project No.	
1:5,000 @ A0		501.065301.00001	
Designed	Drawn	Checked	Authorised
DPK	IG	RA	GH
Date	Date	Date	Date
12/25	12/25	04/26	04/26

Figure Number: D012 | Rev.: P02

CYAL50522699
© Tailte Éireann - Surveying.

© This Figure and its content are the copyright of SLR Consulting Ireland and may not be reproduced or amended except by prior written permission. SLR Consulting Ireland accepts no liability for any amendments made by other persons.